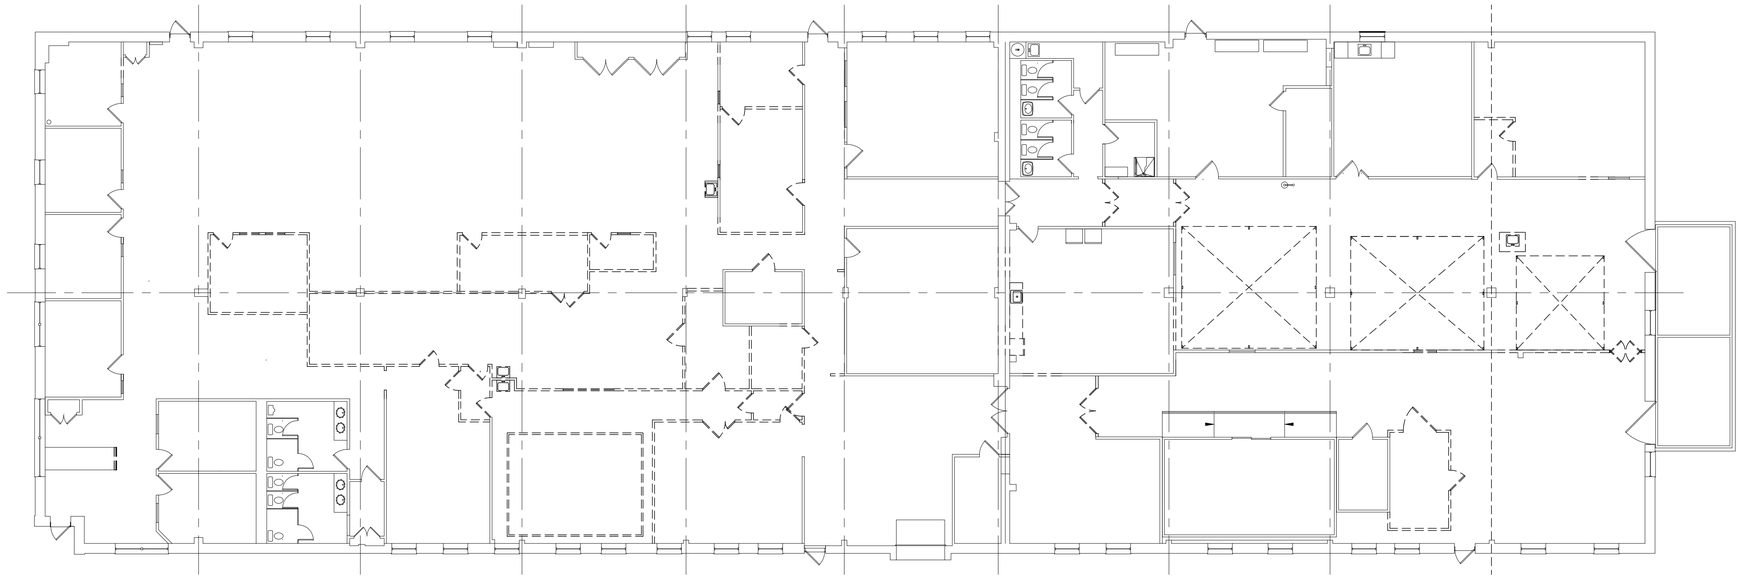

2 A101 GROUND FLOOR – REMOVAL PLAN
SCALE: 3/32" = 1'-0"

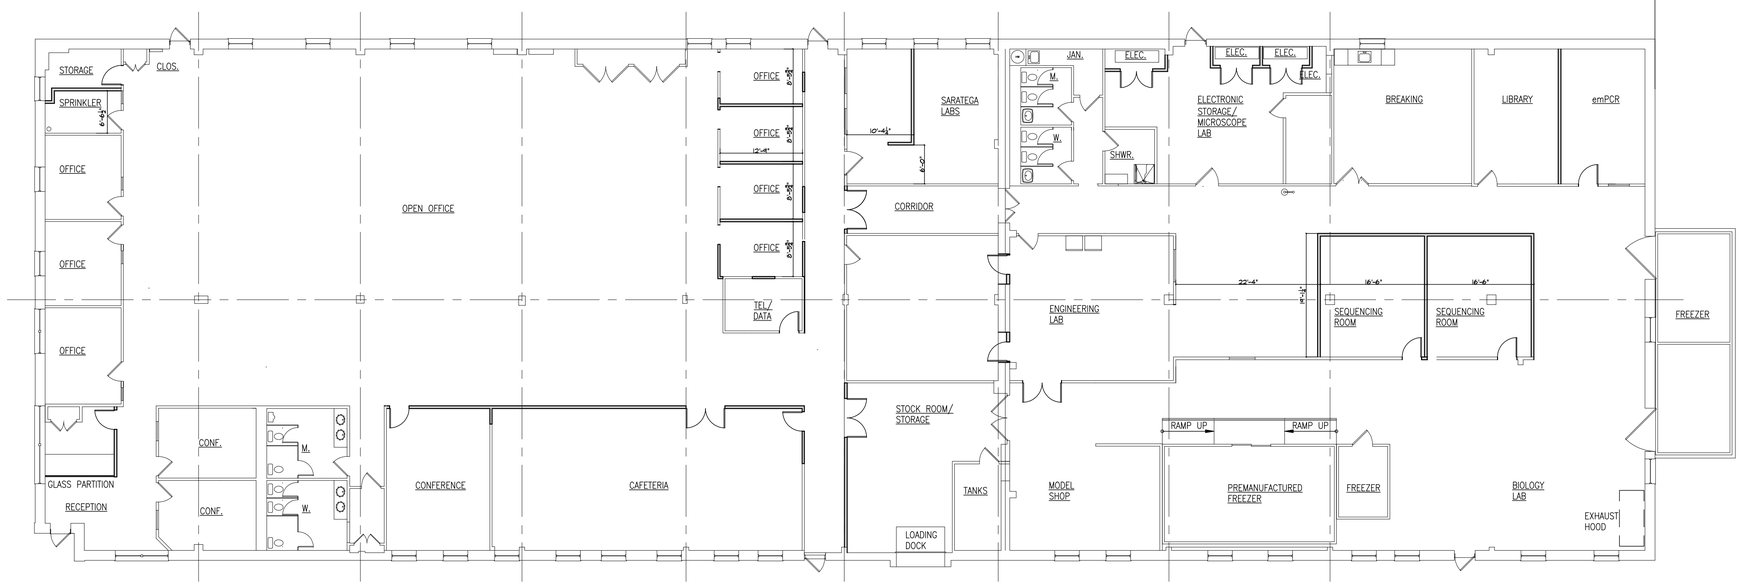

1 A101 GROUND FLOOR – REVISED PLAN
SCALE: 3/32" = 1'-0"

LEGEND

- NEW PARTITION
- EXISTING PARTITION TO BE REMOVED
- NEW DOOR
- EXISTING DOOR
- EXISTING DOOR TO BE REMOVED

PROJECT NORTH

Joseph T. Sepot, AIA
ARCHITECTS
225 Montowese St.
Branford, CT 06405
Phone/FAX
(203) 483 5229
e-mail:
jsepot@sepotarchitects.com

PROFESSIONAL SEAL

454 LIFE SCIENCES RENOVATIONS
20 COMMERCIAL STREET
BRANFORD, CONNECTICUT

SCALE: 3/32" = 1'-0"
DRAWN BY: RAS

DATE:
06/25/12

REVISIONS

A101

PROJECT No.: 1214